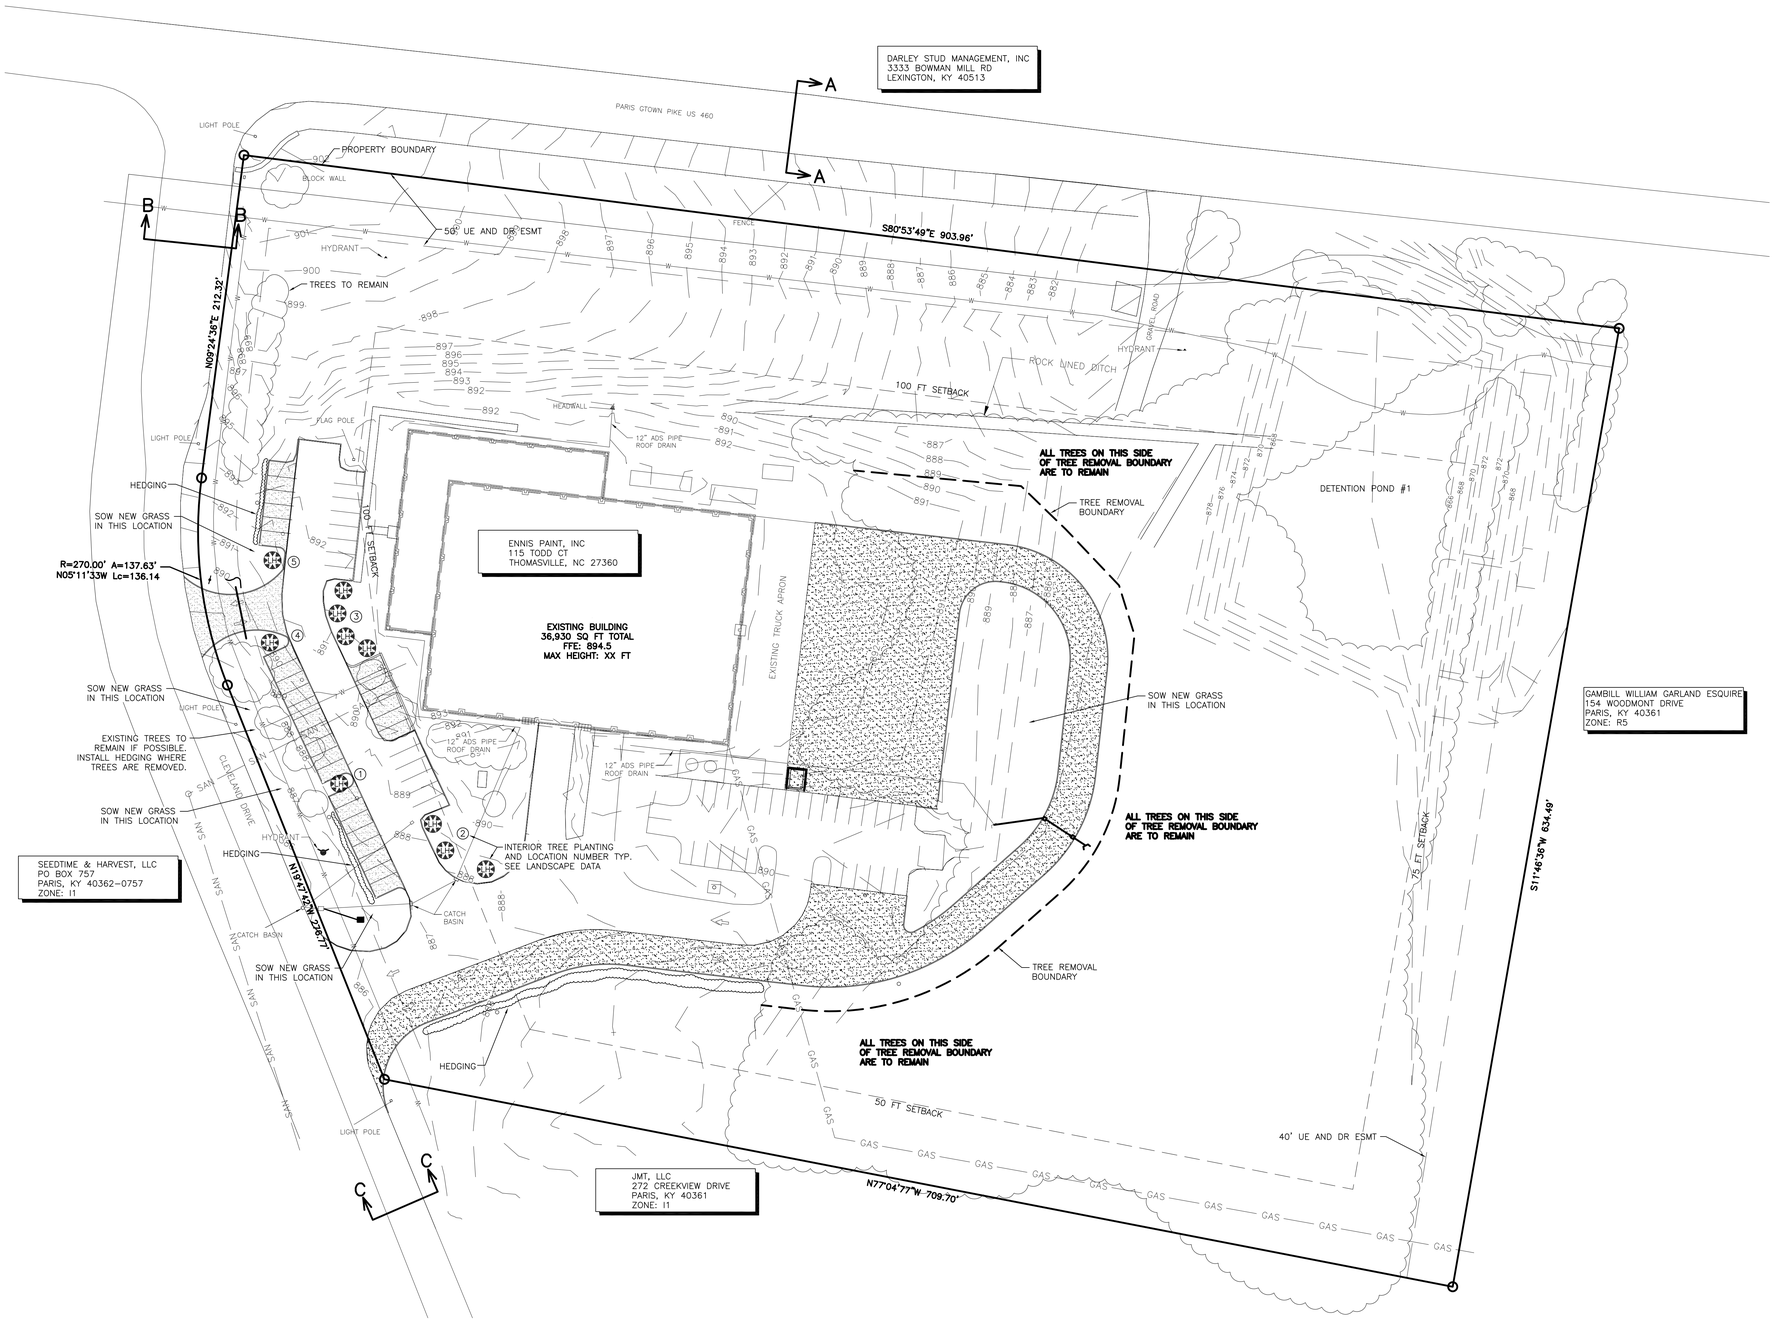

LANDSCAPE STATISTICS

VEHICULAR USE AREA	45,513 SQ FT	
INTERIOR LANDSCAPING AREA REQUIRED	2,276 SQ FT	
INTERIOR LANDSCAPING AREA PROPOSED	3,801 SQ FT	
INTERIOR LANDSCAPE TREES NEEDED	10	
INTERIOR LANDSCAPE TREES PROPOSED	10	
TREE CANOPY STATISTICS:		
PRE-DEV CANOPY COVERAGE	4.0920 ACRES	34.7%
POST-DEV CANOPY COVERAGE	3.1975 ACRES	27.1%
SOIL TYPE	BLUEGRASS MAURY SILT LOAM (GROUP B) MCAFEE SILT LOAM (GROUP C)	

LANDSCAPE DATA

LOCATION	AREA (s.f.)	KEY	BOTANICAL NAME	COMMON NAME	QTY	SIZE	ROOT
1	164	LH	CRATAEGUS X LAVALLEI	LAVALLE HAWTHORN	1	1½" CAL.	B&B
2	1,589	LH	CRATAEGUS X LAVALLEI	LAVALLE HAWTHORN	3	1½" CAL.	B&B
3	1,442	LH	CRATAEGUS X LAVALLEI	LAVALLE HAWTHORN	4	1½" CAL.	B&B
4	239	LH	CRATAEGUS X LAVALLEI	LAVALLE HAWTHORN	1	1½" CAL.	B&B
5	367	LH	CRATAEGUS X LAVALLEI	LAVALLE HAWTHORN	1	1½" CAL.	B&B
TOTAL	3,801				10		

1 LANDSCAPE PLAN
L001 SCALE: 1"=40'-0"

NOT FOR CONSTRUCTION
DO NOT SCALE DRAWINGS

FIELD VERIFY ALL
EXISTING CONDITIONS

GRAPHIC SCALE
40 0 20 40 80 120 240
(IN FEET)
1 inch = 40 ft.

ENNIS PAINT, INC
129 CLEVELAND DRIVE
PARIS, KY

DENHAM BLYTHE design/build
855 SPRINGFIELD HIGHWAY
GOODLETTSVILLE, TN 37072
TEL: (615) 855-2244
FAX: (615) 855-2249
100 TRADE STREET
LEXINGTON, KY 40511
TEL: (859) 233-4040
FAX: (859) 233-4073

REV	DATE	ISSUED FOR:	VH	BK
A	08-04-17	PAZ SUBMITTAL		

PROJECT MGR SC
DESIGNER WH
ORIGINAL DATE 07-24-17
JOB NUMBER P17-122
LANDSCAPE PLAN
L001