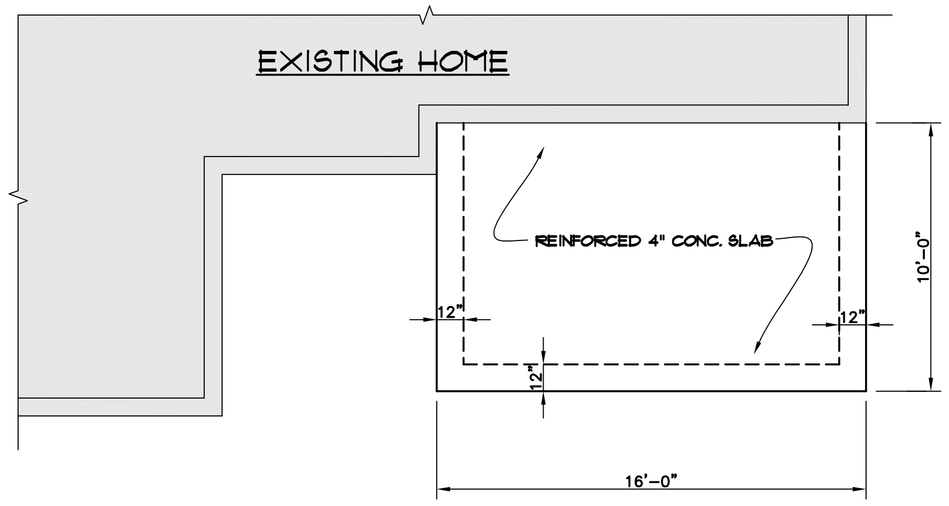

FOUNDATION PLAN

1/4"=1'-0" ▭ -INDICATES EXISTING

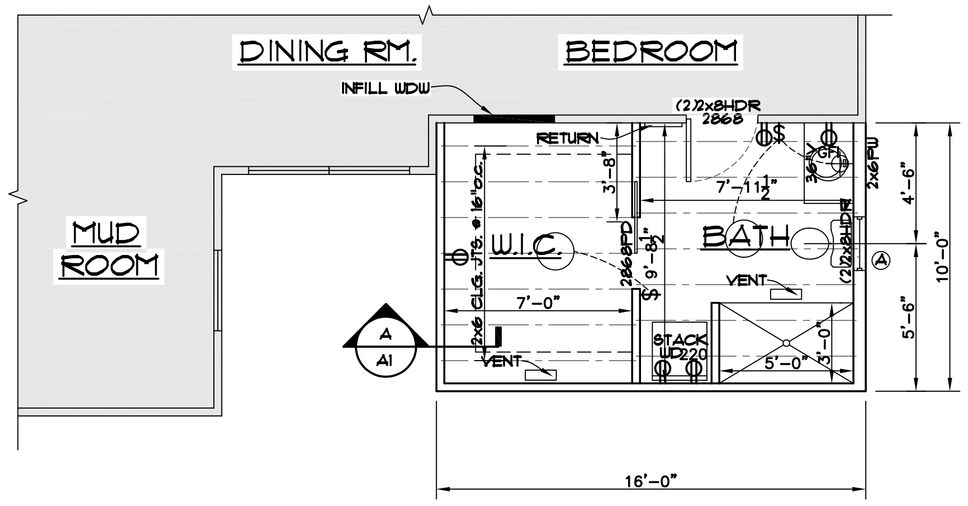

ADDITION PLAN

1/4"=1'-0" ▭ -INDICATES EXISTING

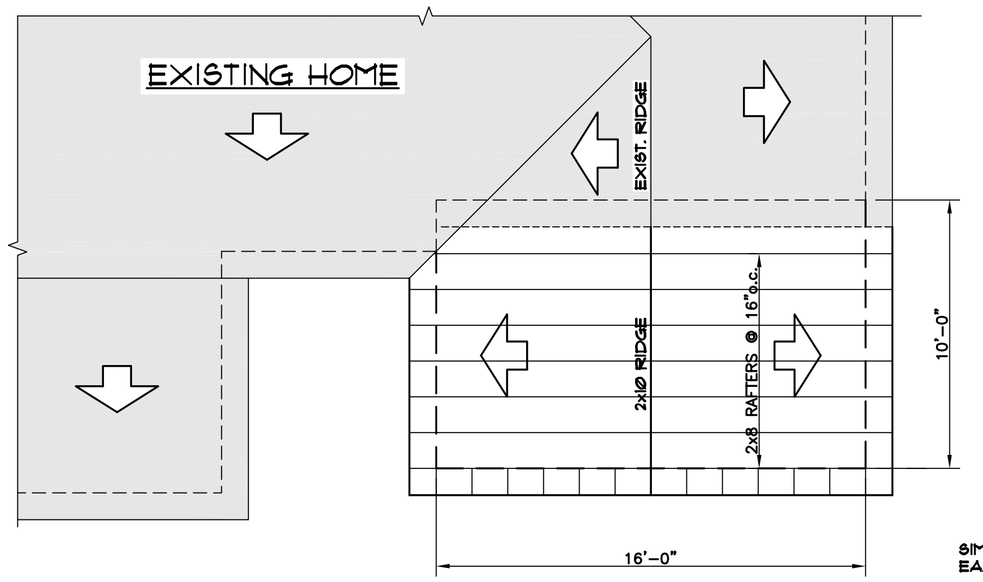

ROOF PLAN

1/4"=1'-0" ▭ -INDICATES EXISTING

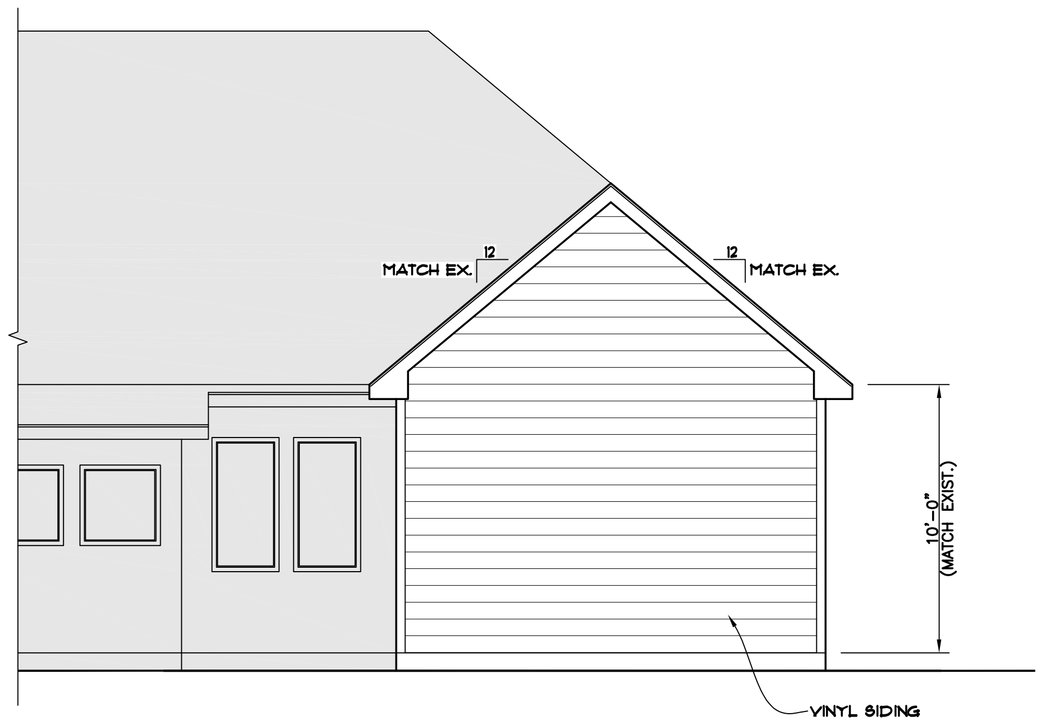

REAR ELEVATION

1/4"=1'-0"

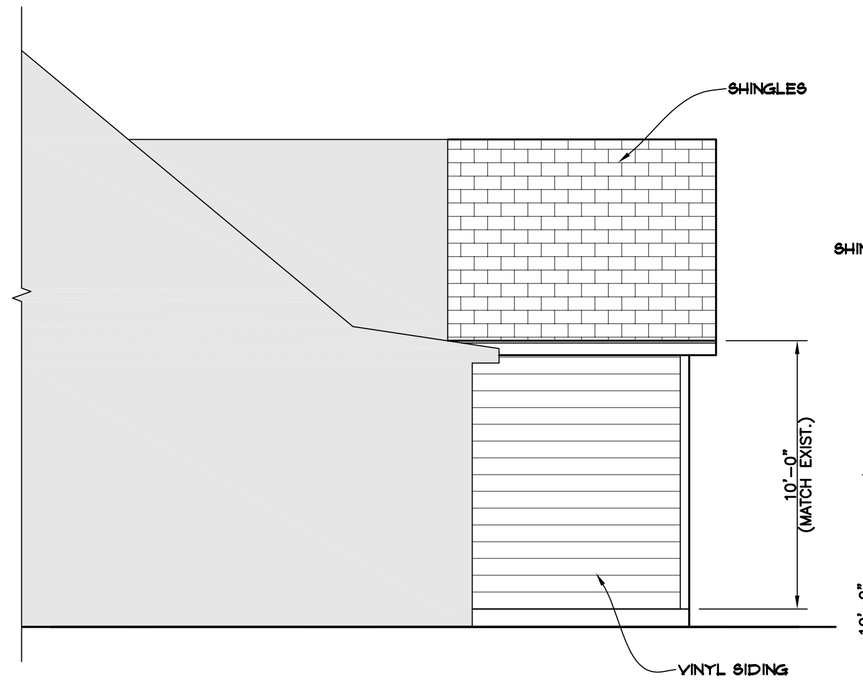

RIGHT ELEVATION

1/4"=1'-0"

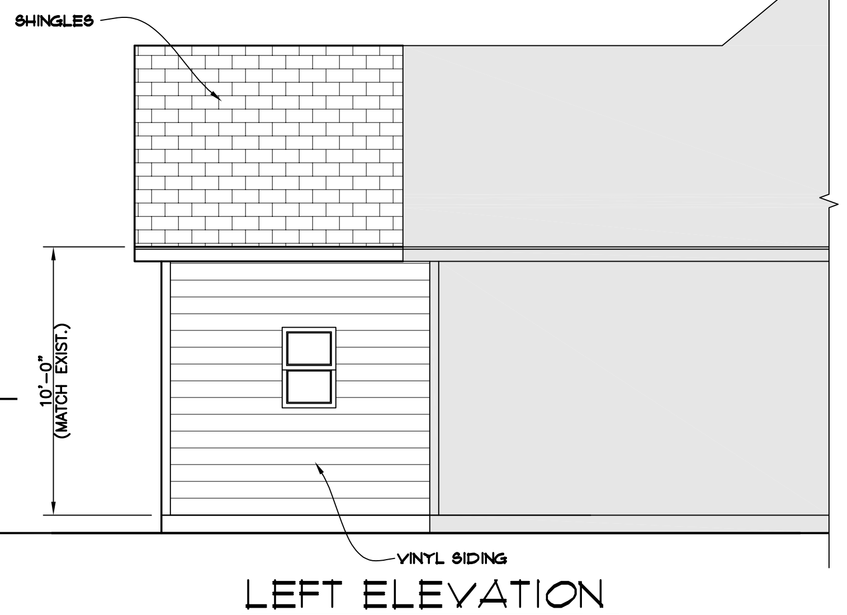

LEFT ELEVATION

1/4"=1'-0"

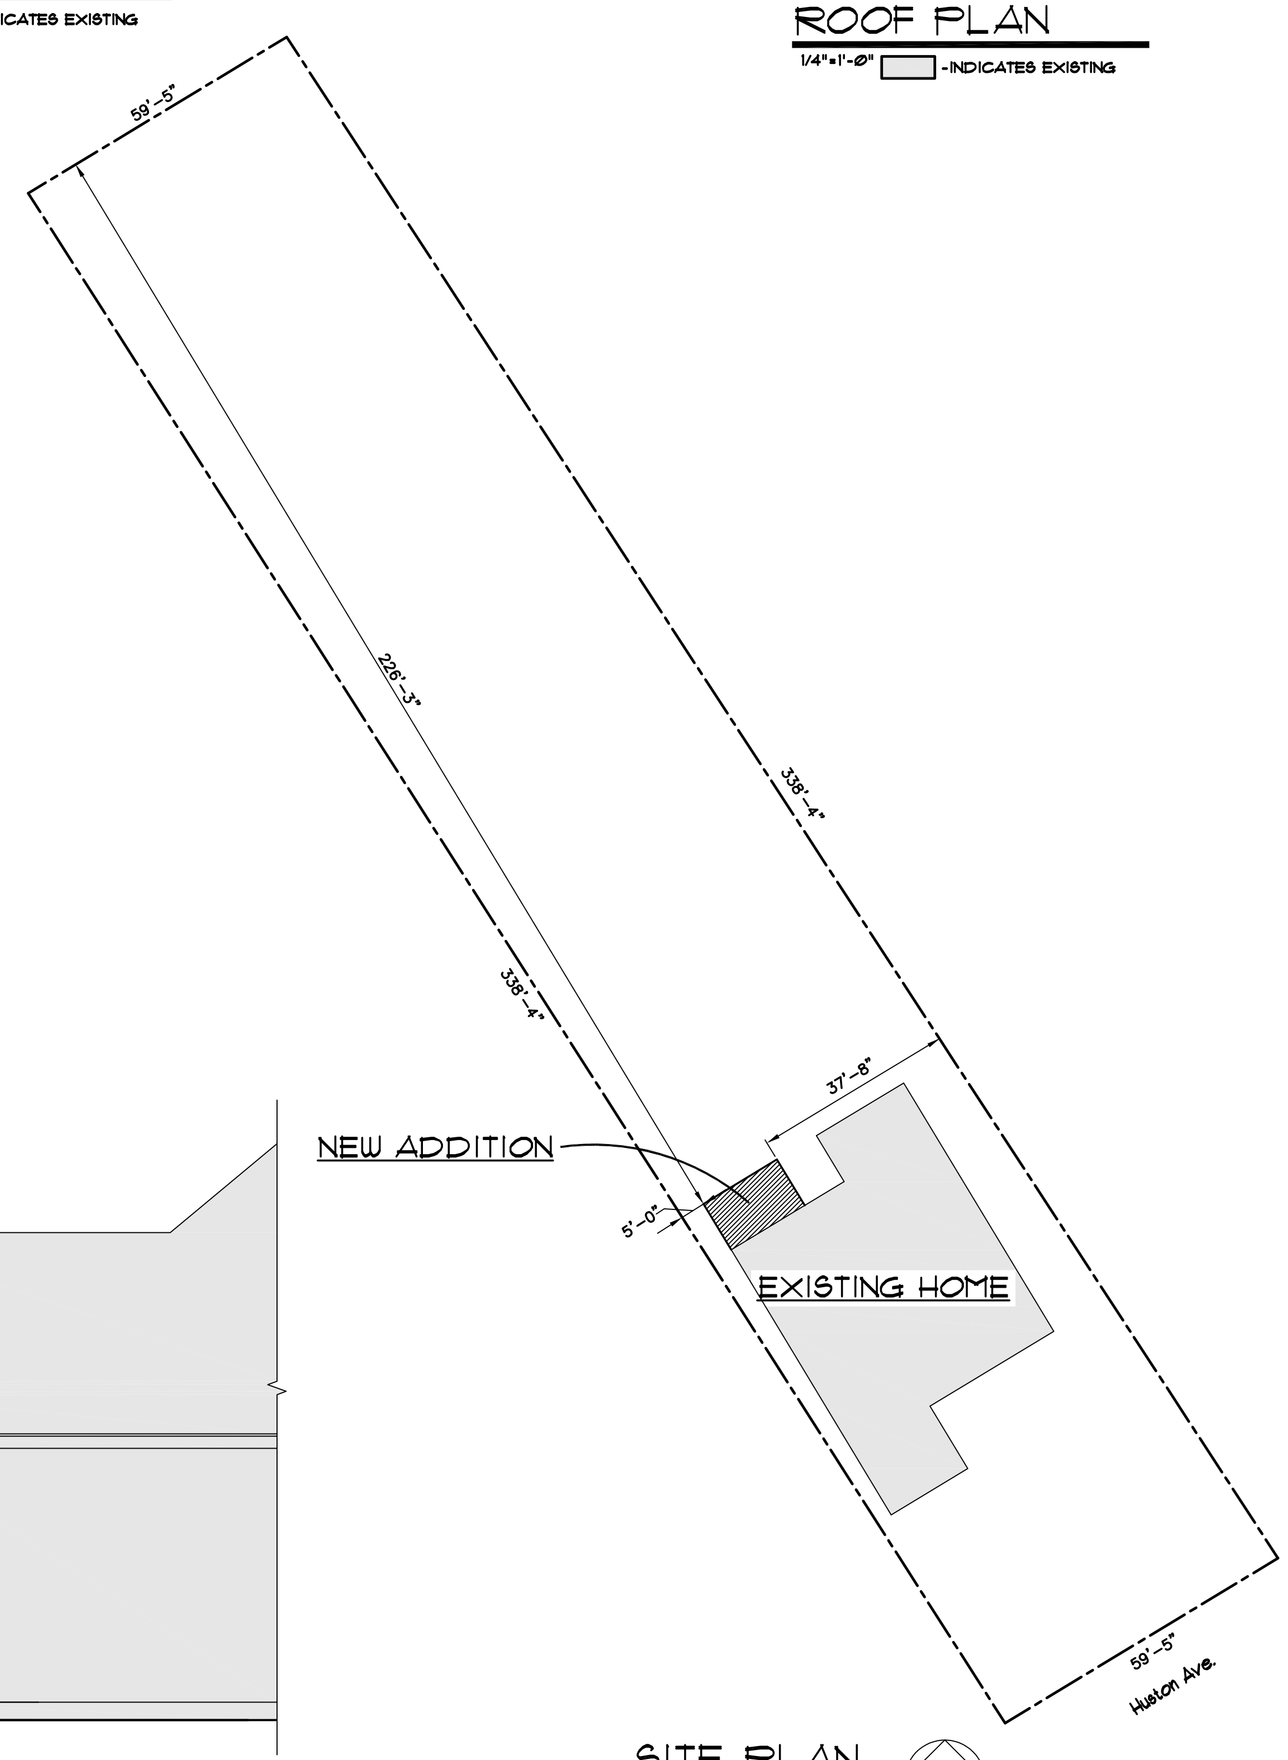

SITE PLAN

1"=20'-0"

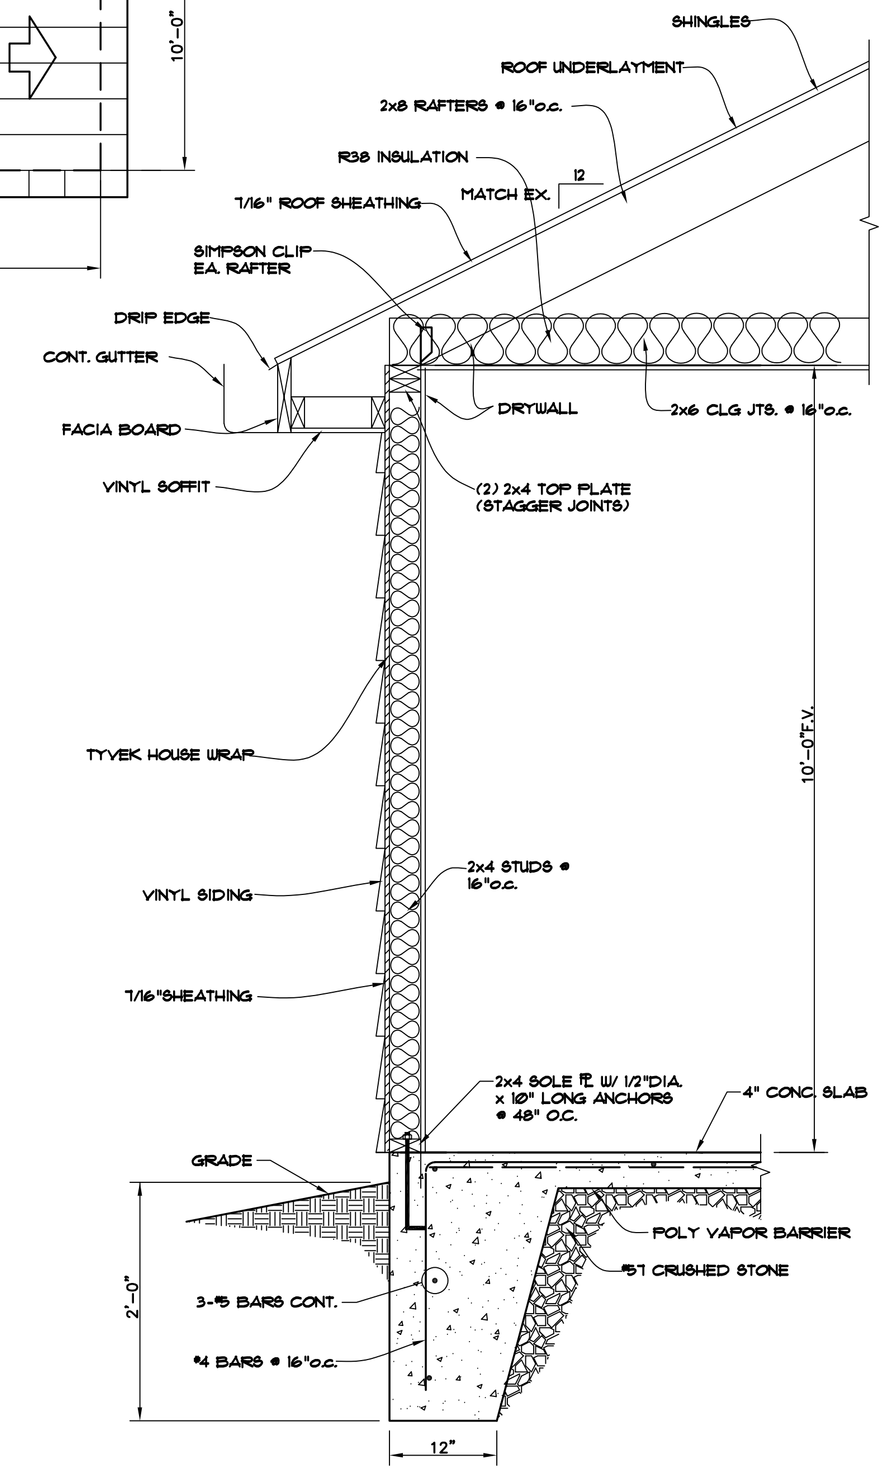

SECTION A

WINDOW SCHEDULE		
MARK		DESCRIPTION
Ⓐ	24"x36"	DOUBLE HUNG

SQUARE FOOTAGE	
ADDITION=	160 sq. ft.

CLIENT RESPONSIBILITIES
Painting, flooring, supply light fixtures, supply all bath fixtures, additional electric

Distinctive Design Remodeling

Sousley
255 Huston Ave.
Paris, Ky

New Addition

date 2-21-23

no. sf44020

A-1